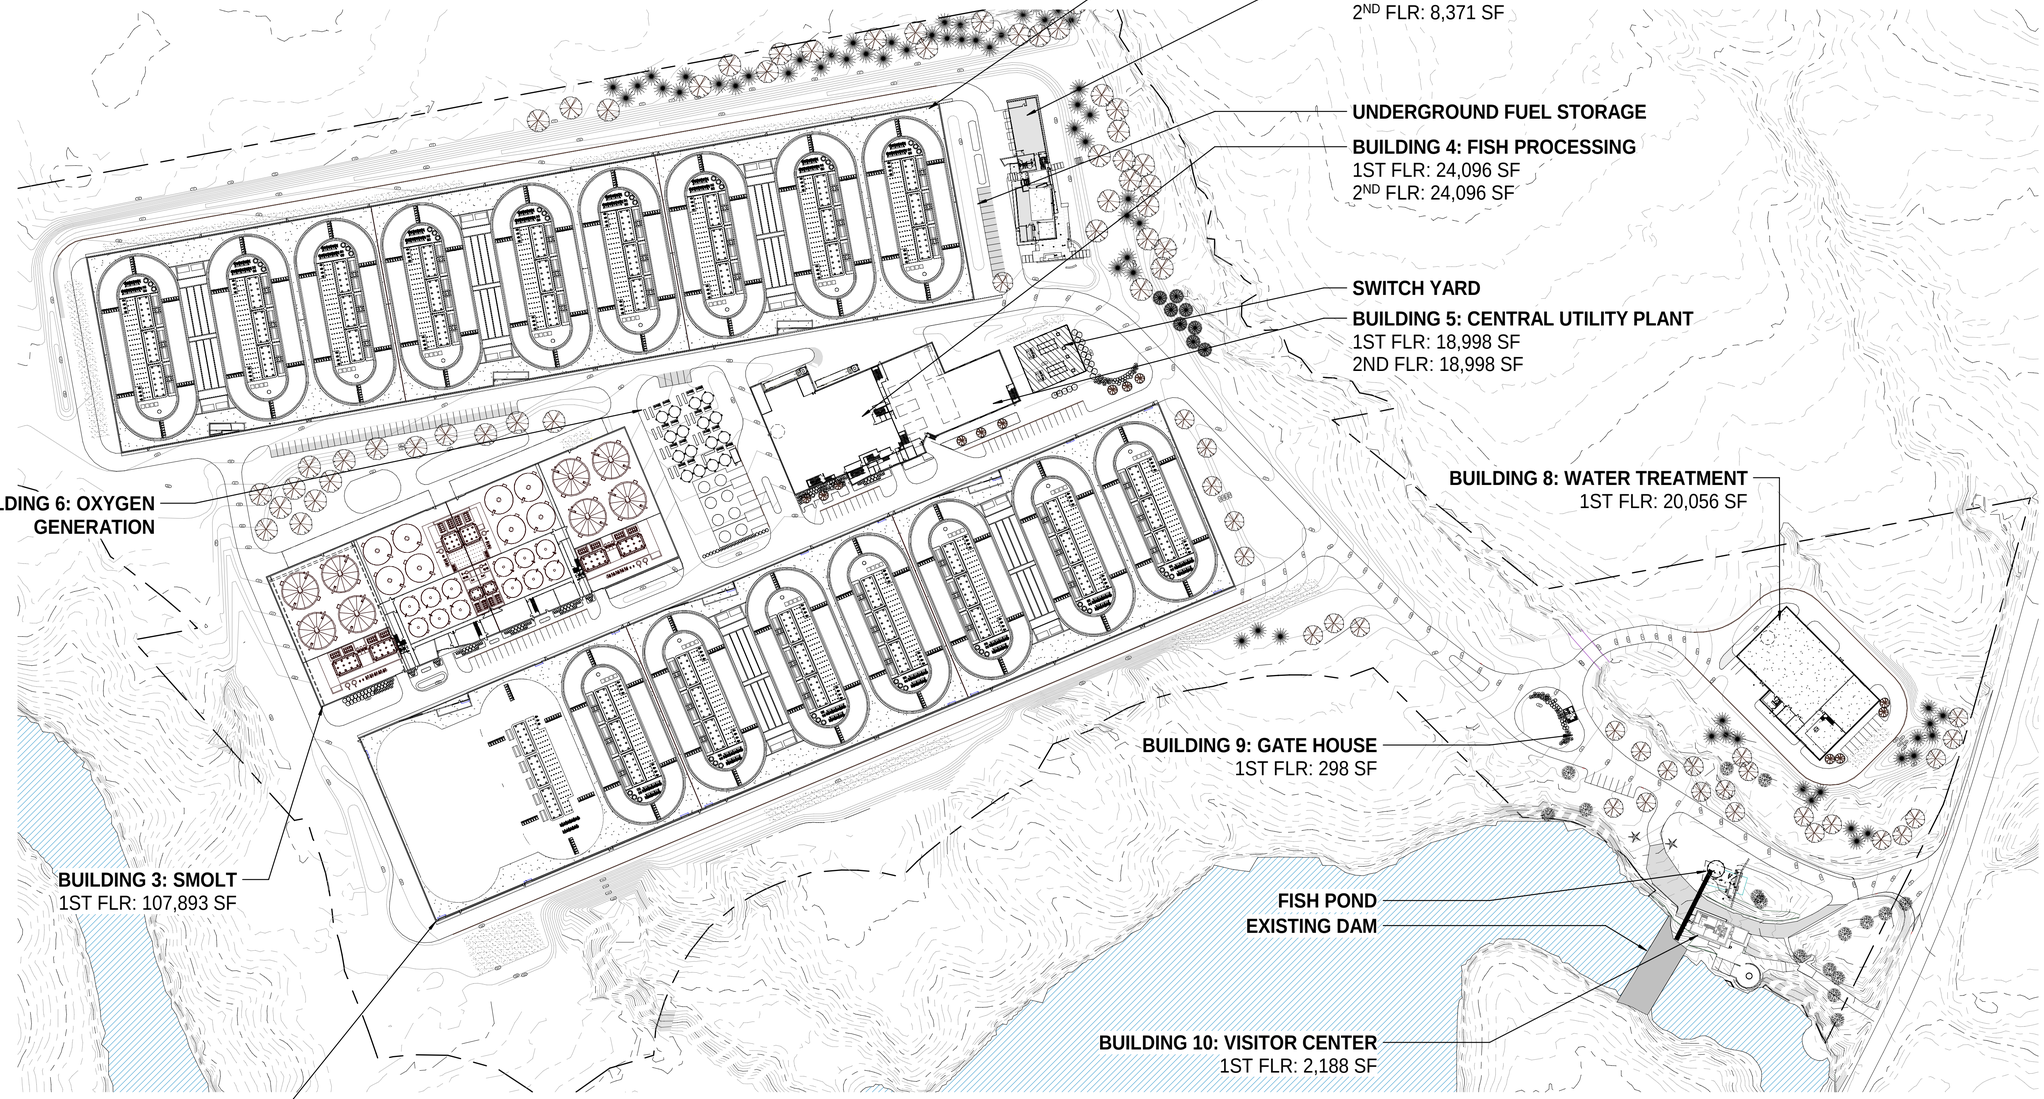

KEYNOTE

REV	DESCRIPTION	DATE

ISSUE FOR PERMIT

CURRENT ISSUE STATUS:

TRUE NORTH

PROJECT NORTH:

SMRT Architects and Engineers
144 Fore Street/P.O. Box 618
Portland, Maine 04104

ARCHITECTURE | ENGINEERING | PLANNING | INTERIORS | ENERGY

Ransom Consulting Engineers and Scientists
400 Commercial Street, Suite 400
Portland, Maine 04101

NORDIC AQUAFARMS
285 NORTHPORT AVENUE

BELFAST, MAINE

OVERALL SITE PLAN

SHEET TITLE:

0" 1/4" 1/2" 1" 2" 3"

SCALE: AS NOTED

PROJECT MANAGER:	ADB	PROJECT NO:	18076-00
A/E OF RECORD:	Checker		
JOB CAPTAIN:	FSP		
DRAWN BY:	Author		
SMRT FILE:	AP001-18076-00	SHEET No.	AP001

©COPYRIGHT 2018 SMRT INC.

24x36

NOT FOR CONSTRUCTION