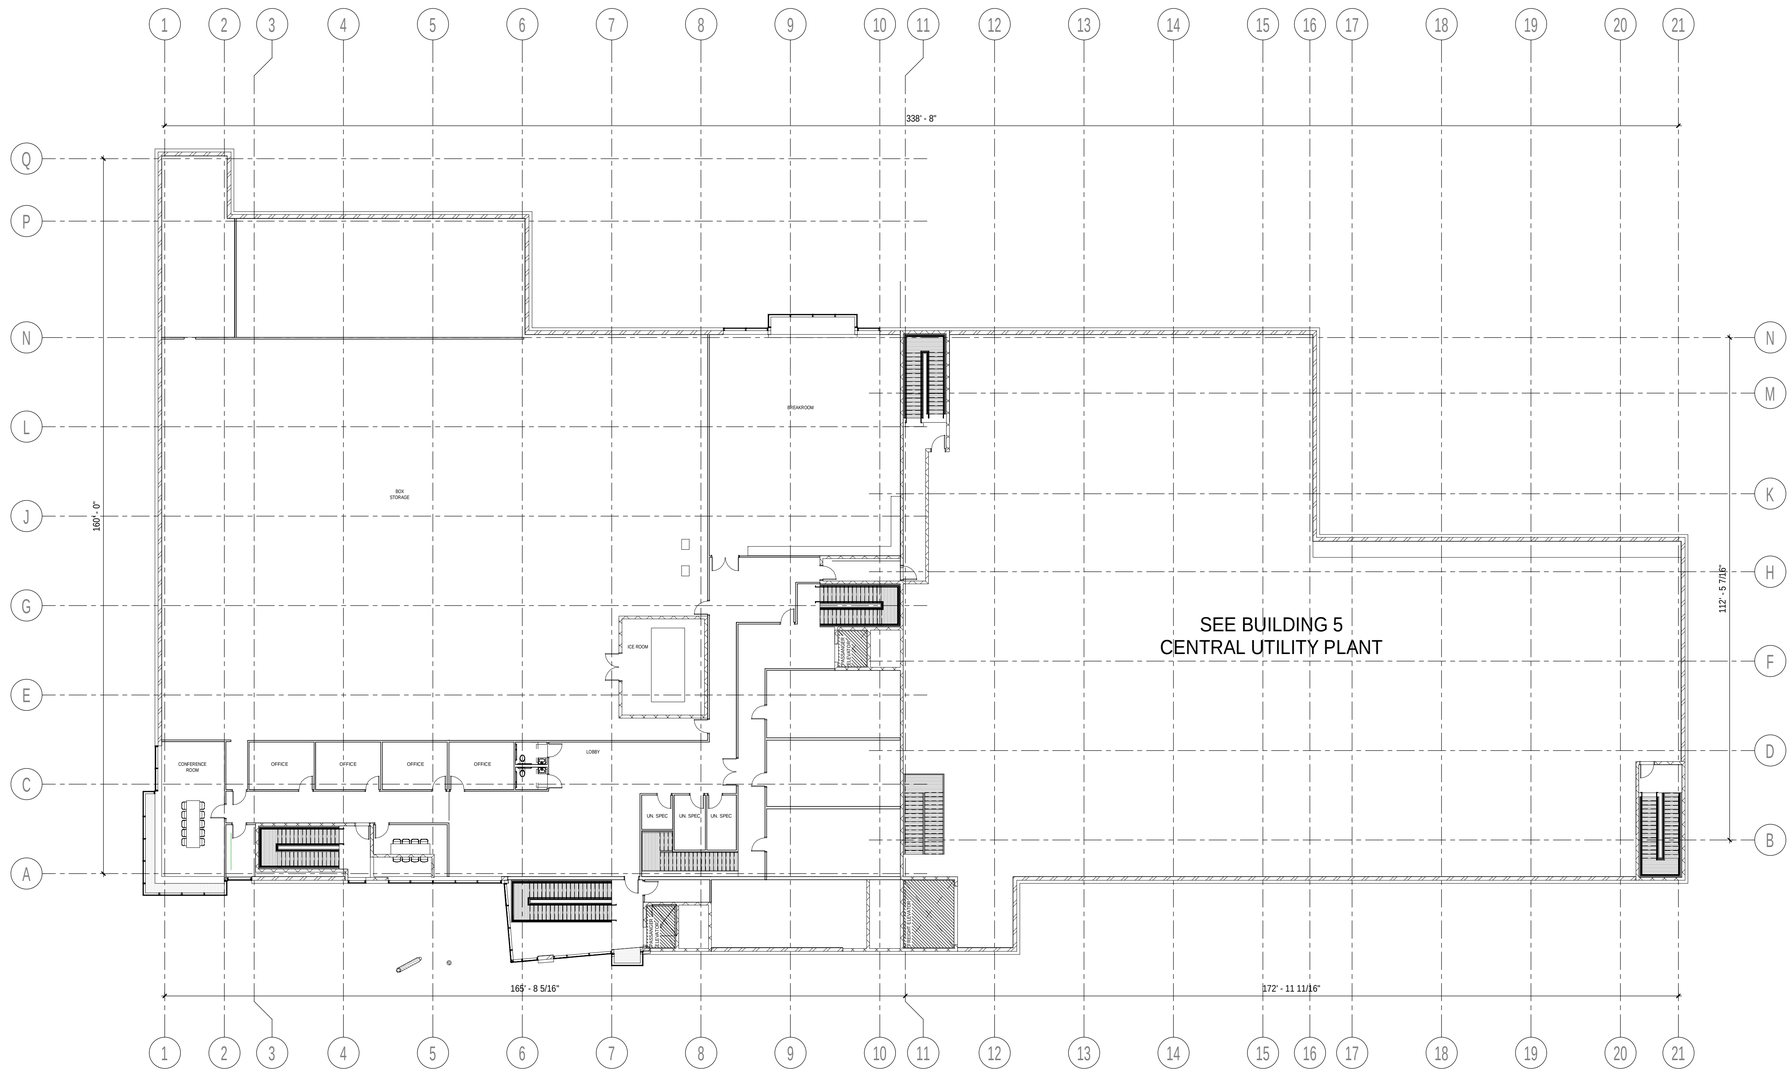


BUILDING 4 & 5, LEVEL 2, FLOOR PLAN (A1)

1/16" = 1'-0"

| REV | DESCRIPTION | DATE |
|---|---|---|

ISSUE FOR PERMIT

CURRENT ISSUE STATUS:

PROJECT NORTH:

SMRT Architects and Engineers
144 Fore Street/P.O. Box 618
Portland, Maine 04104

ARCHITECTURE | ENGINEERING | PLANNING | INTERIORS | ENERGY

Ransom Consulting Engineers and Scientists
400 Commercial Street, Suite 400
Portland, Maine 04101

NORDIC AQUAFARMS
285 NORTHPORT AVENUE

BELFAST, MAINE

BUILDING 4 & 5, FLOOR PLANS

SHEET TITLE:

0" 1/4" 1/2" 1" 2" 3"

SCALE: AS NOTED

| | | | |
|---|---|---|---|
| PROJECT MANAGER: | ADB | PROJECT NO: | 18076-00 |
| A/E OF RECORD: | Checker | | |
| JOB CAPTAIN: | FSP | | 04AE101 |
| DRAWN BY: | Author | | |
| SMRT FILE: | 04AE101-18076-00 | SHEET No. | |

©COPYRIGHT 2018 SMRT INC.

24x36

NOT FOR CONSTRUCTION