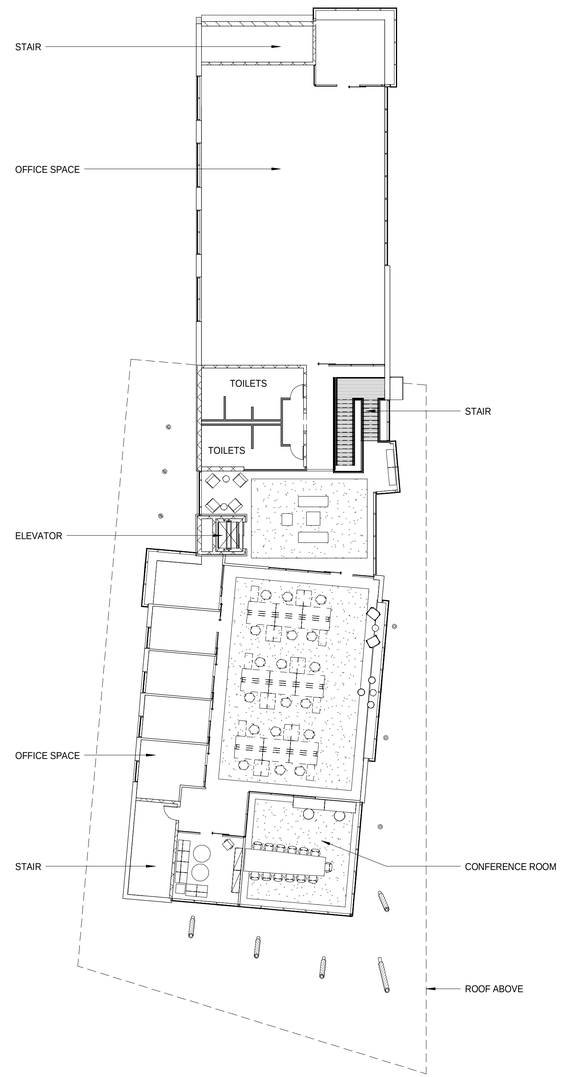

BUILDING 7 - LEVEL 2 FLOOR PLAN A7
1/16" = 1'-0"

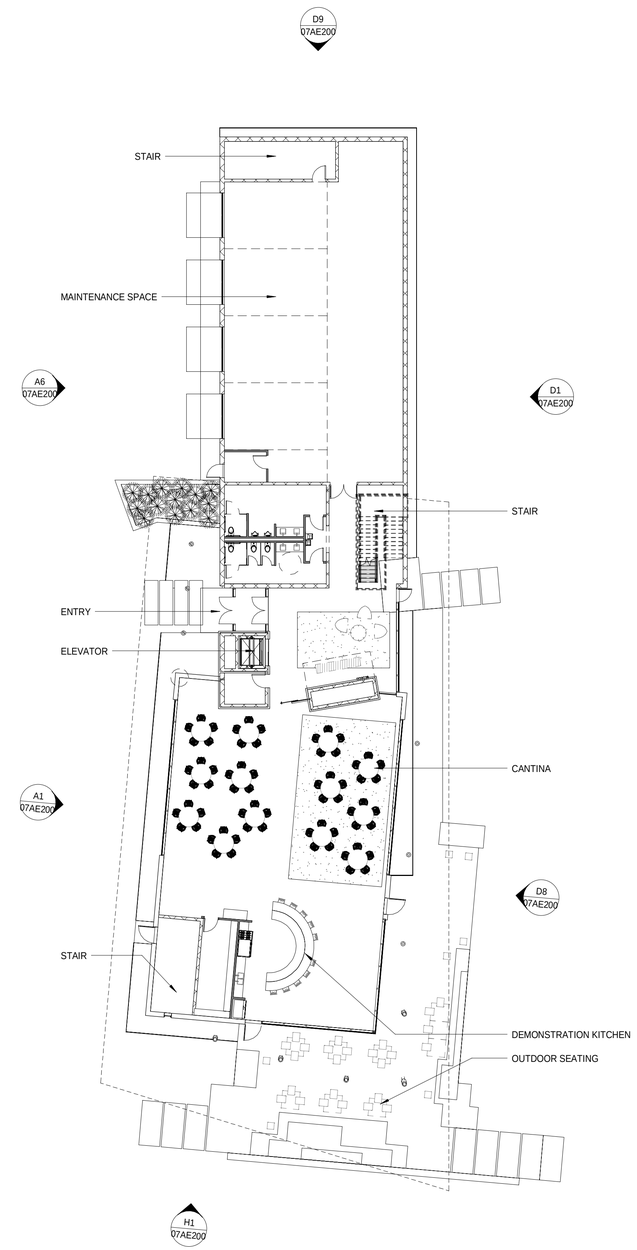

BUILDING 7 - LEVEL 1 FLOOR PLAN A1
1/16" = 1'-0"

REV	DESCRIPTION	DATE

ISSUE FOR PERMIT

CURRENT ISSUE STATUS:

PROJECT NORTH:

SMRT Architects and Engineers
144 Fore Street/P.O. Box 618
Portland, Maine 04104
ARCHITECTURE | ENGINEERING | PLANNING | INTERIORS | ENERGY

Ransom Consulting Engineers and Scientists
400 Commercial Street, Suite 400
Portland, Maine 04101

NORDIC AQUAFARMS
285 NORTHPORT AVENUE

BUILDING 7 - LEVEL 1 & 2 FLOOR PLANS

SHEET TITLE:

SCALE: AS NOTED

PROJECT MANAGER:	PROJECT NO: Project Number
A/E OF RECORD: Checker	07AE100
JOB CAPTAIN:	
DRAWN BY: Author	
SMRT FILE: 07AE100-Project Number	SHEET No.

© COPYRIGHT 2018 SMRT INC

NOT FOR CONSTRUCTION

24x36