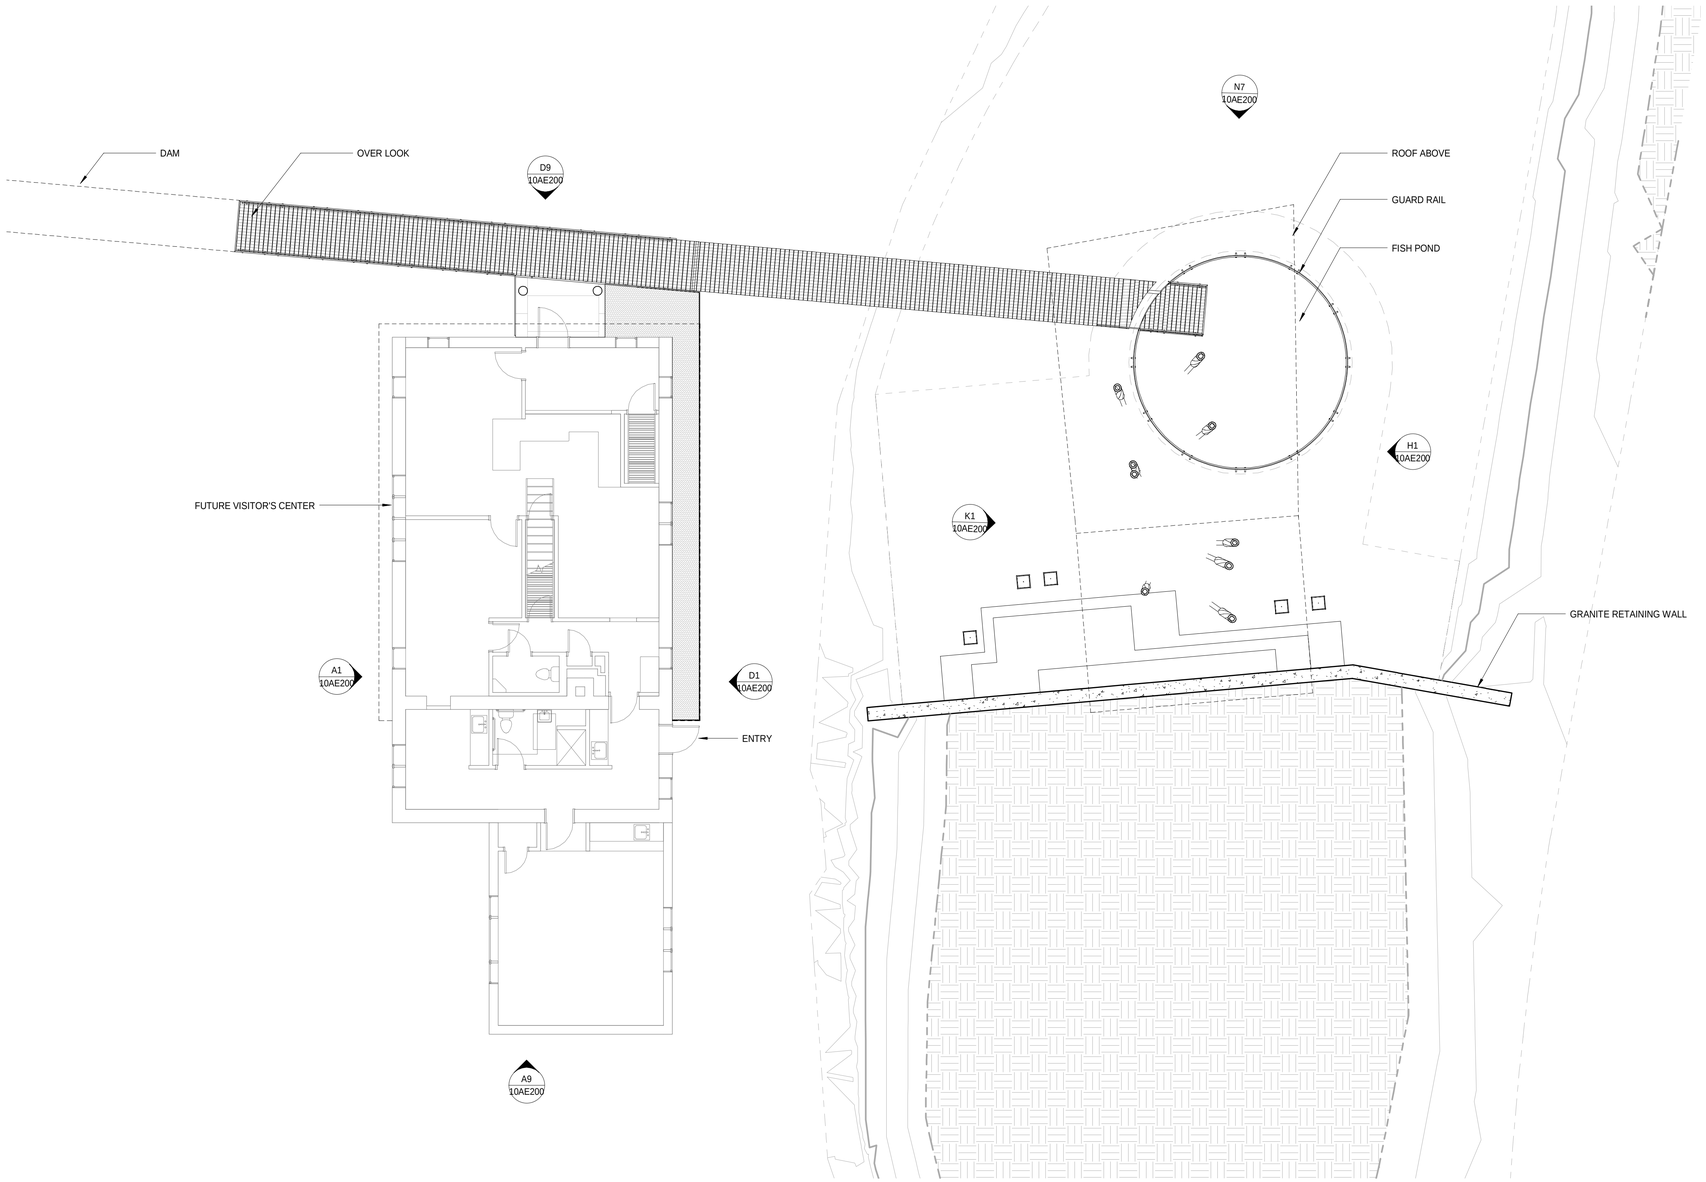

LEVEL 1 FLOOR PLAN (A1)
1/8" = 1'-0"

REV	DESCRIPTION	DATE

ISSUE FOR PERMIT

CURRENT ISSUE STATUS:

TRUE NORTH

PROJECT NORTH:

SMRT Architects and Engineers
144 Fore Street/P.O. Box 618
Portland, Maine 04104

ARCHITECTURE | ENGINEERING | PLANNING | INTERIORS | ENERGY

Ransom Consulting Engineers and Scientists
400 Commercial Street, Suite 400
Portland, Maine 04101

NORDIC AQUAFARMS
285 NORTHPORT AVENUE

BELFAST, MAINE

BUILDING 10 & FISH POND - FLOOR PLANS

SHEET TITLE:

0" 1/4" 1/2" 1" 2" 3"

SCALE: AS NOTED

PROJECT MANAGER:	PROJECT NO: Project Number
A/E OF RECORD: Checker	10AE100
JOB CAPTAIN:	
DRAWN BY: Author	
SMRT FILE: 10AE100-Project Number	SHEET No.

© COPYRIGHT 2018 SMRT INC.

NOT FOR CONSTRUCTION

24x36