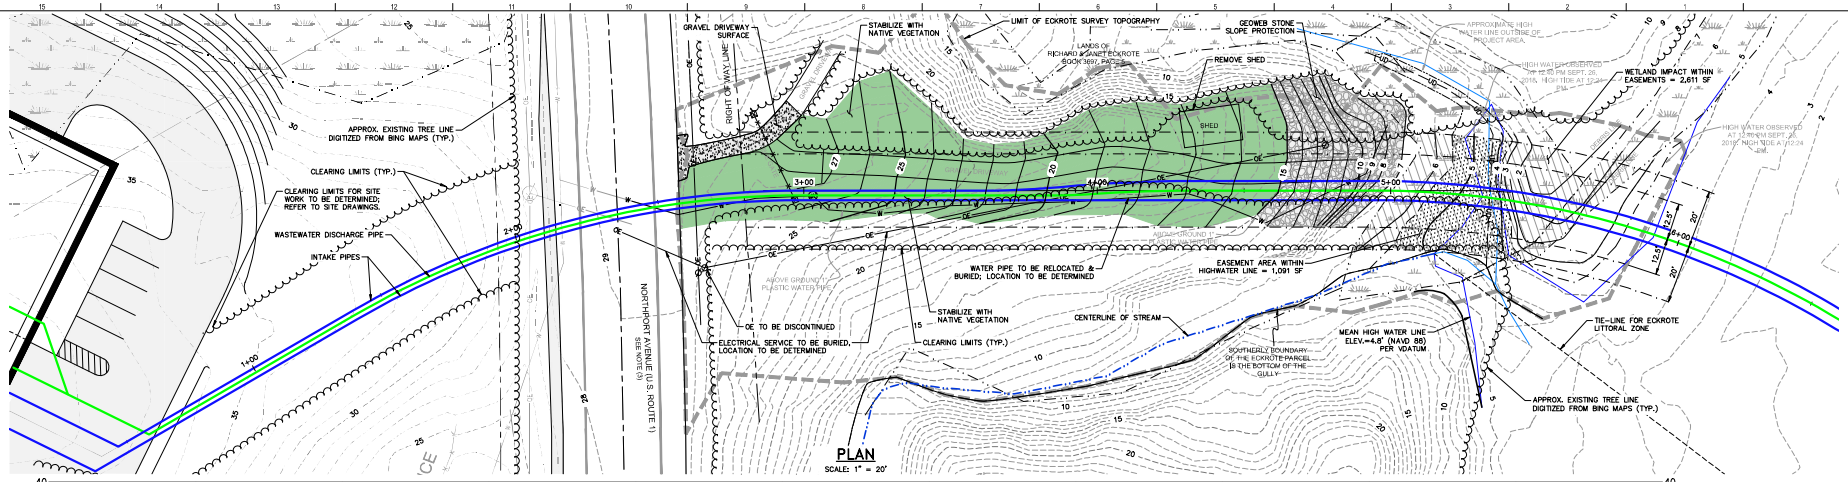

PLAN

SCALE: 1" = 20'

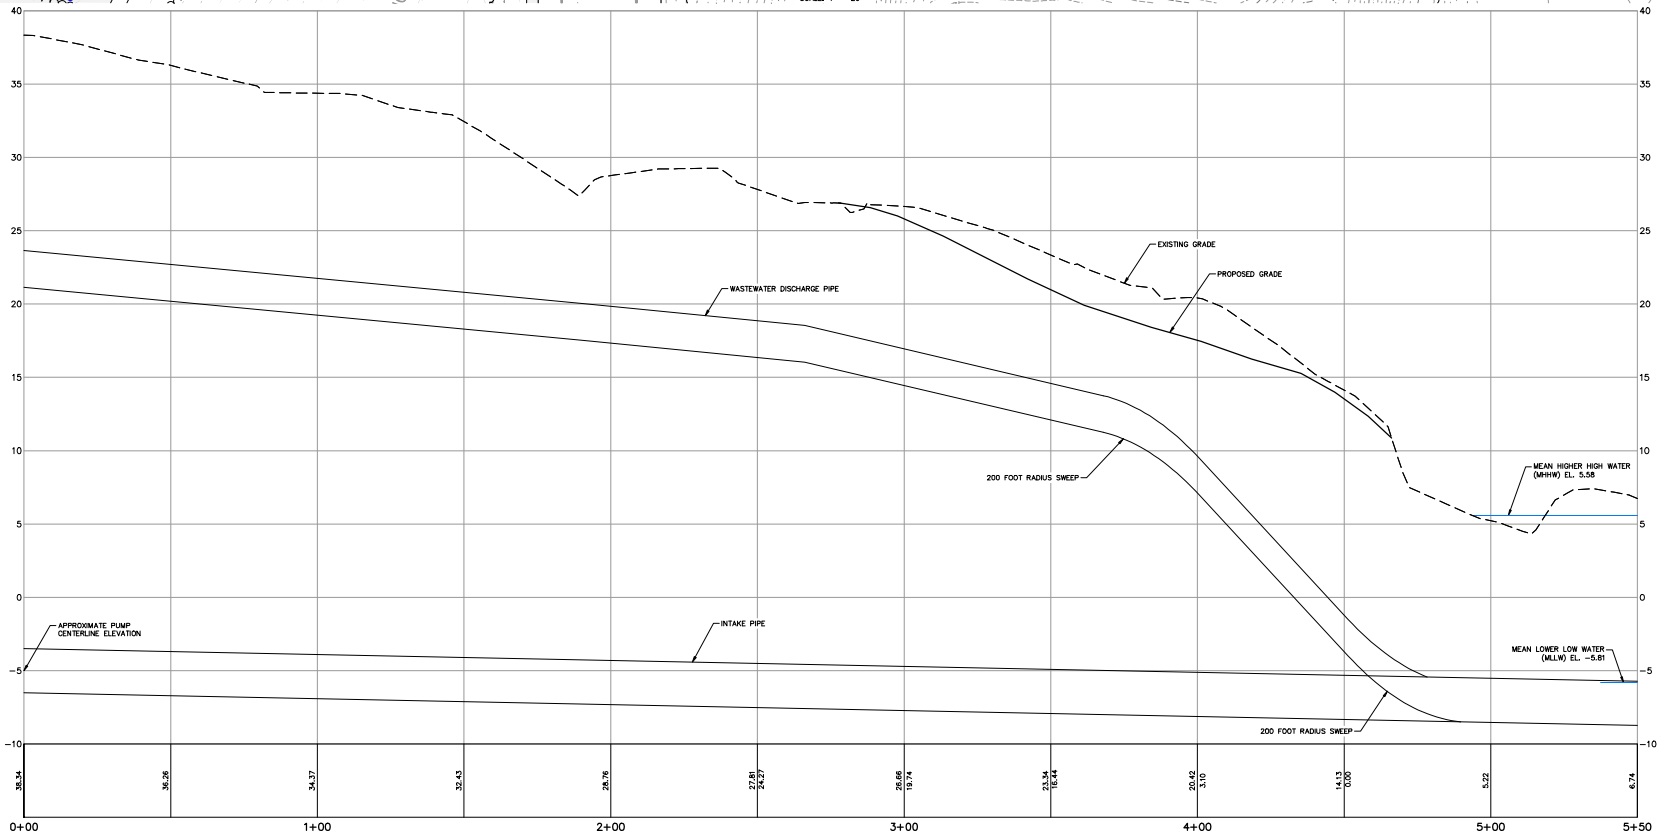

PROFILE STA. 0+00 TO STA. 5+50

HORIZONTAL SCALE: 1" = 20'
VERTICAL SCALE: 1" = 4'

RANSOM Consulting Engineers and Scientists

WOODARD & CURRAN
41 Hutchins Drive
Portland, Maine 04102
800.426.4262 | www.woodardcurran.com
COMMITMENT & INTEGRITY DRIVE RESULTS

REV	DESCRIPTION	DATE

ISSUED FOR PERMIT - DRAFT
05-02-19

CURRENT ISSUE STATUS:

TRUE NORTH:

SMRT Architects and Engineers
144 Fore Street, PO Box 618
Portland, Maine 04104

ARCHITECTURE | ENGINEERING | PLANNING | INTERIORS | ENERGY

NORDIC AQUAFARMS

BELFAST, MAINE

ECKROTE EASEMENT
PLAN & PROFILE

20' 0 20' 40'
BAR SCALE
1" = 20"
CHECK GRAPHIC SCALE BEFORE USING

PROJECT MANAGER:
PROJECT NO: 18076
JOB CAPTAIN:
CS102

COPYRIGHT 2018 SMRT

NOT FOR CONSTRUCTION

24x36