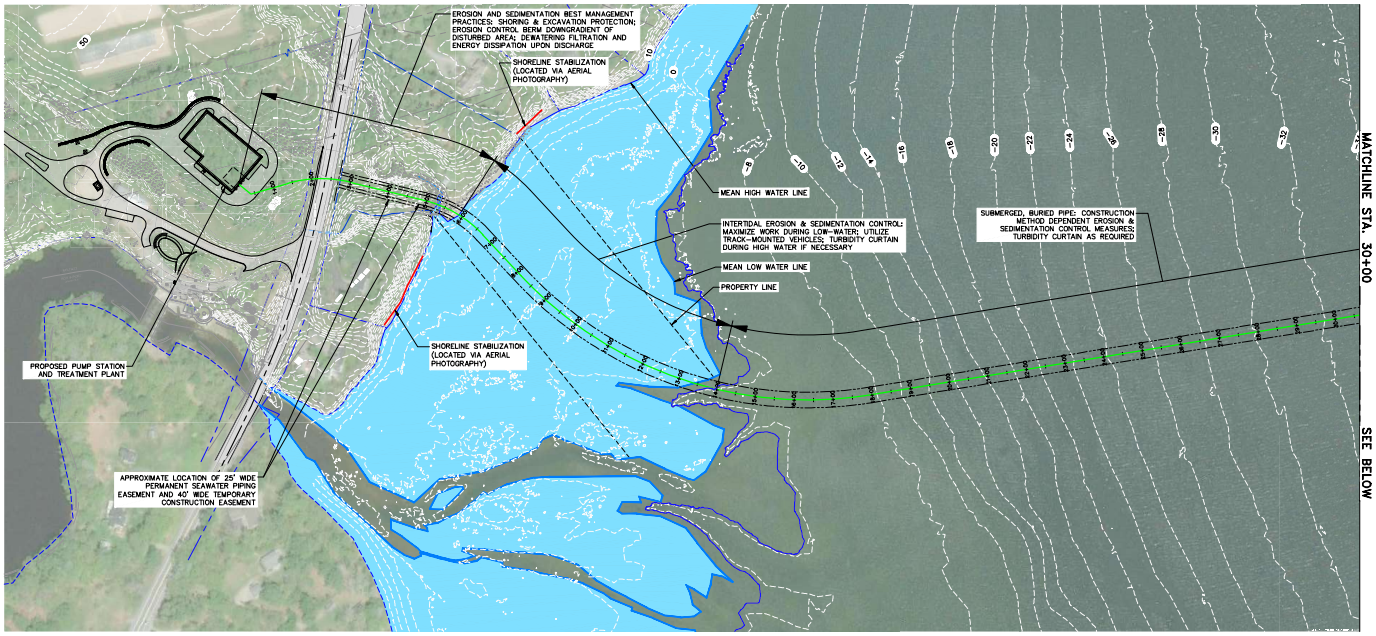

PLAN

SCALE: 1" = 150'

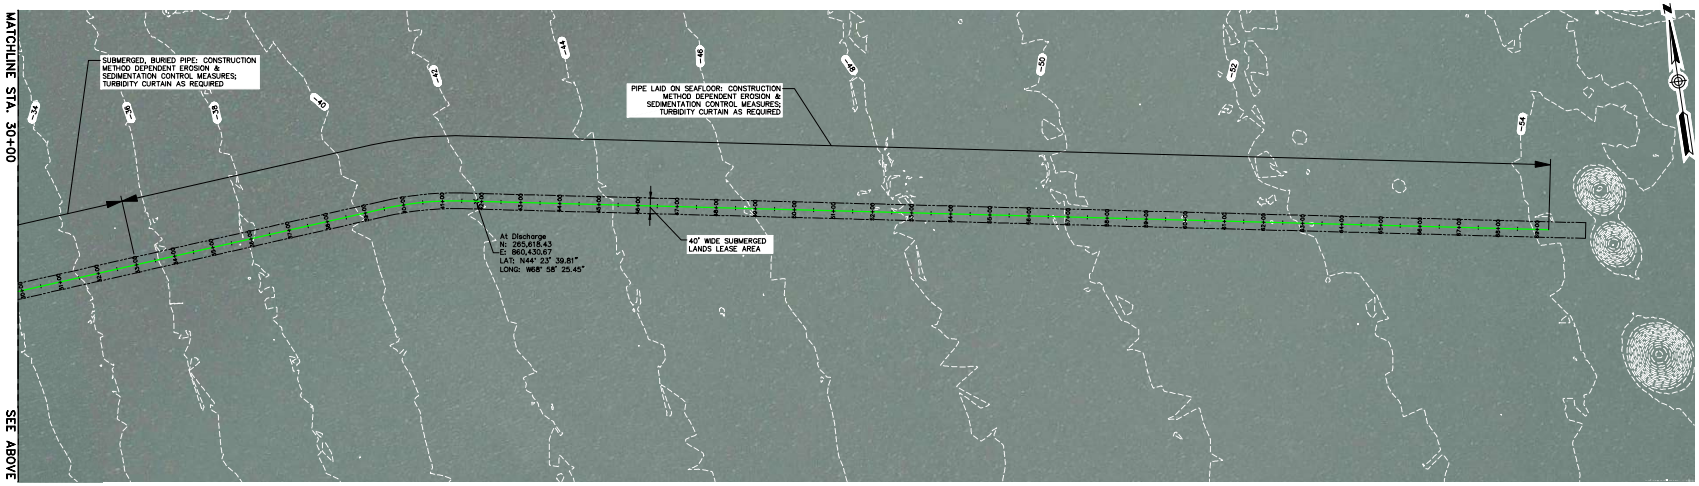

PLAN

SCALE: 1" = 150'

PLAN REFERENCES:

1. BOUNDARY & TOPOGRAPHIC SURVEY DATED 4-2-2018 BY GOOD DEEDS INC., 109 MAIN STREET, BELFAST, ME 04915, (207) 338-5743
2. 2 FOOT LIDAR CONTOURS OBTAINED FROM THE MAINE OFFICE OF GIS. https://www.maine.gov/megis/
3. BATHYMETRY DATA PROVIDED BY NORMANDEAU ASSOCIATES, ENVIRONMENTAL CONSULTANTS IN OCTOBER 2018.
4. LITTORAL ZONE & INTERTIDAL ZONE SURVEY IS BASED ON A PLAN BY CARTLEY & DORSKY ENGINEERING SURVEYING, 59 UNION STREET, UNIT 1, P.O. BOX 1031 CAMDEN, ME 04843-1031, DATED NOVEMBER 14, 2018.
5. VERTICAL DATUM IS REFERENCED TO NAVD88 (FEET).

NOTES:

- PROPOSED FEATURES ARE APPROXIMATE IN LOCATION AND SCALE.
- PIPE ALIGNMENT IS SETBACK GREATER THAN 25 FEET FROM LITTORAL SIDELINES.
- ANCHORING LOCATIONS ARE SCHEMATIC ONLY. REFER TO ANCHORING DETAILS FOR ANCHOR DIMENSIONS AND SPACING.
- SINGLE PIPE ROUTE SHOWN FOR CLARITY; SYSTEM CONSISTS OF TWO NOMINAL 30" INTAKE PIPES AND ONE NOMINAL 36" DISCHARGE PIPE.

RANSOM Consulting Engineers and Scientists

WOODARD & CURRAN
41 Hutchins Drive
Portland, Maine 04102
800.426.4262 | www.woodardcurran.com
COMMITMENT & INTEGRITY DRIVE RESULTS

REV	DESCRIPTION	DATE

ISSUED FOR PERMIT - DRAFT
05-02-19

CURRENT ISSUE STATUS:

TRUE NORTH:

SMRT Architects and Engineers
144 Fore Street, PO Box 618
Portland, Maine 04104
ARCHITECTURE | ENGINEERING | PLANNING | INTERIORS | ENERGY
SMRT

NORDIC AQUAFARMS

BELFAST, MAINE

EROSION CONTROL PLAN

300' 0 300' 600'
BAR SCALE
1" = 300'
CHECK GRAPHIC SCALE BEFORE USING

PROJECT MANAGER:

PROJECT NO: 18076

JOB CAPTAIN:

CS104

© COPYRIGHT 2019 SMRT

NOT FOR CONSTRUCTION

24x36