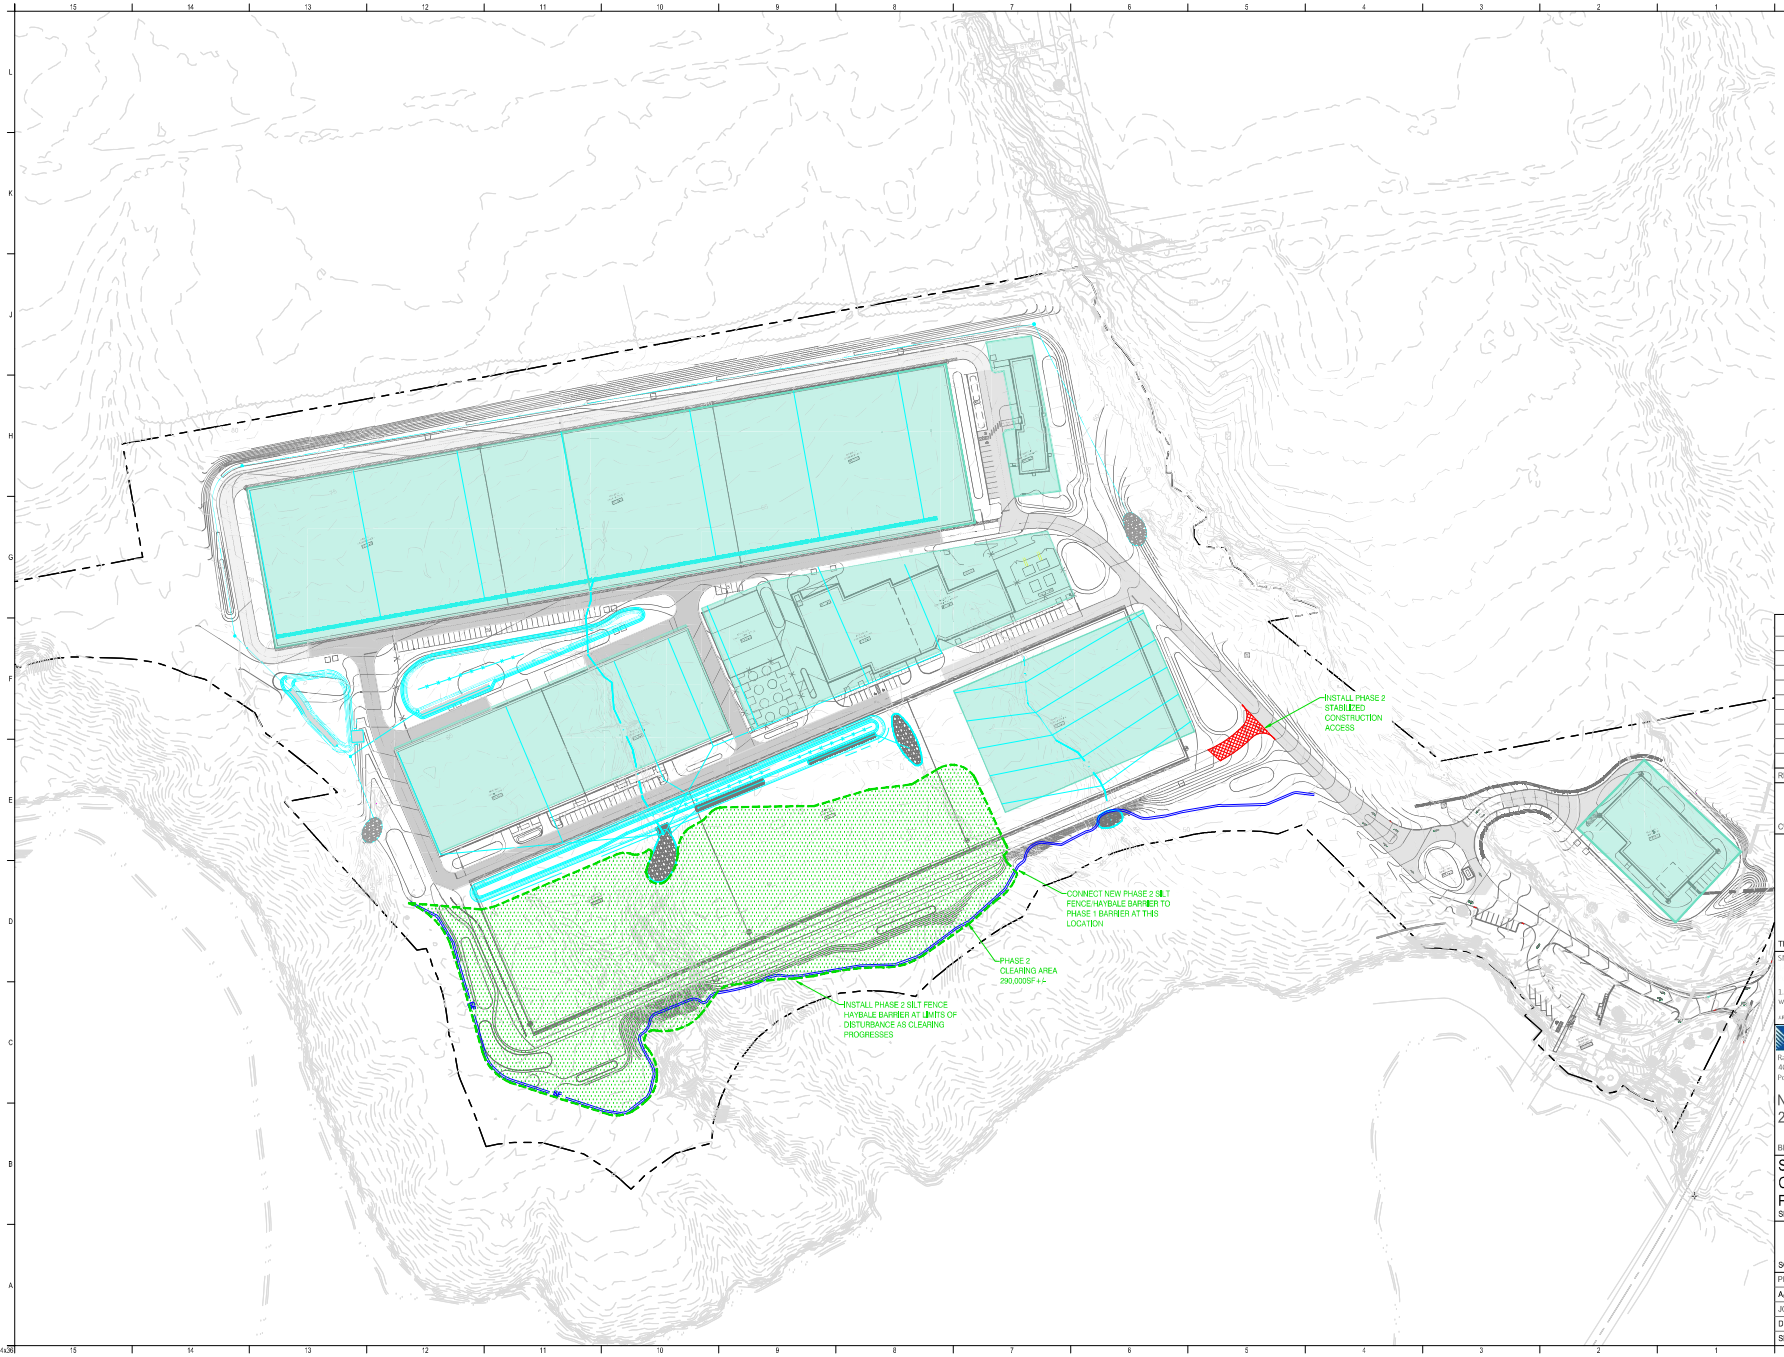

REV	DESCRIPTION	DATE
0	ISSUED FOR PERMIT	5-14-19

ISSUED FOR PERMIT
5-14-19

CURRENT ISSUE STATUS:

TRUE NORTH

TRUE NORTH:

STATE OF MAINE
ANDREW D. JOHNSTON
NO. 9984
5-14-19
LICENSED
PROFESSIONAL ENGINEER

SMRT Architects and Engineers
1.877.700.7678
www.smrtinc.com
ARCHITECTURE | ENGINEERING | PLANNING | INTERIORS | ENERGY
SMRT

RANSOM Consulting Engineers and Scientists
Ransom Consulting Engineers and Scientists
400 Commercial Street, Suite 400
Portland, Maine 04101

NORDIC AQUAFARMS
285 NORTHPORT AVENUE

BELFAST, MAINE

SOIL EROSION & SEDIMENT CONTROL PHASING PLAN -7
PHASE 2 SITE CLEARING

SHEET TITLE:

0 50' 100' 200' 300'

SCALE: AS SHOWN

PROJECT MANAGER:	ADB	PROJECT NO:	18076
A/E OF RECORD:			
JOB CAPTAIN:	SP		
DRAWN BY:	AJ		
SMRT FILE:	CE516-18076	SHEET No.	CE116

NOT FOR CONSTRUCTION