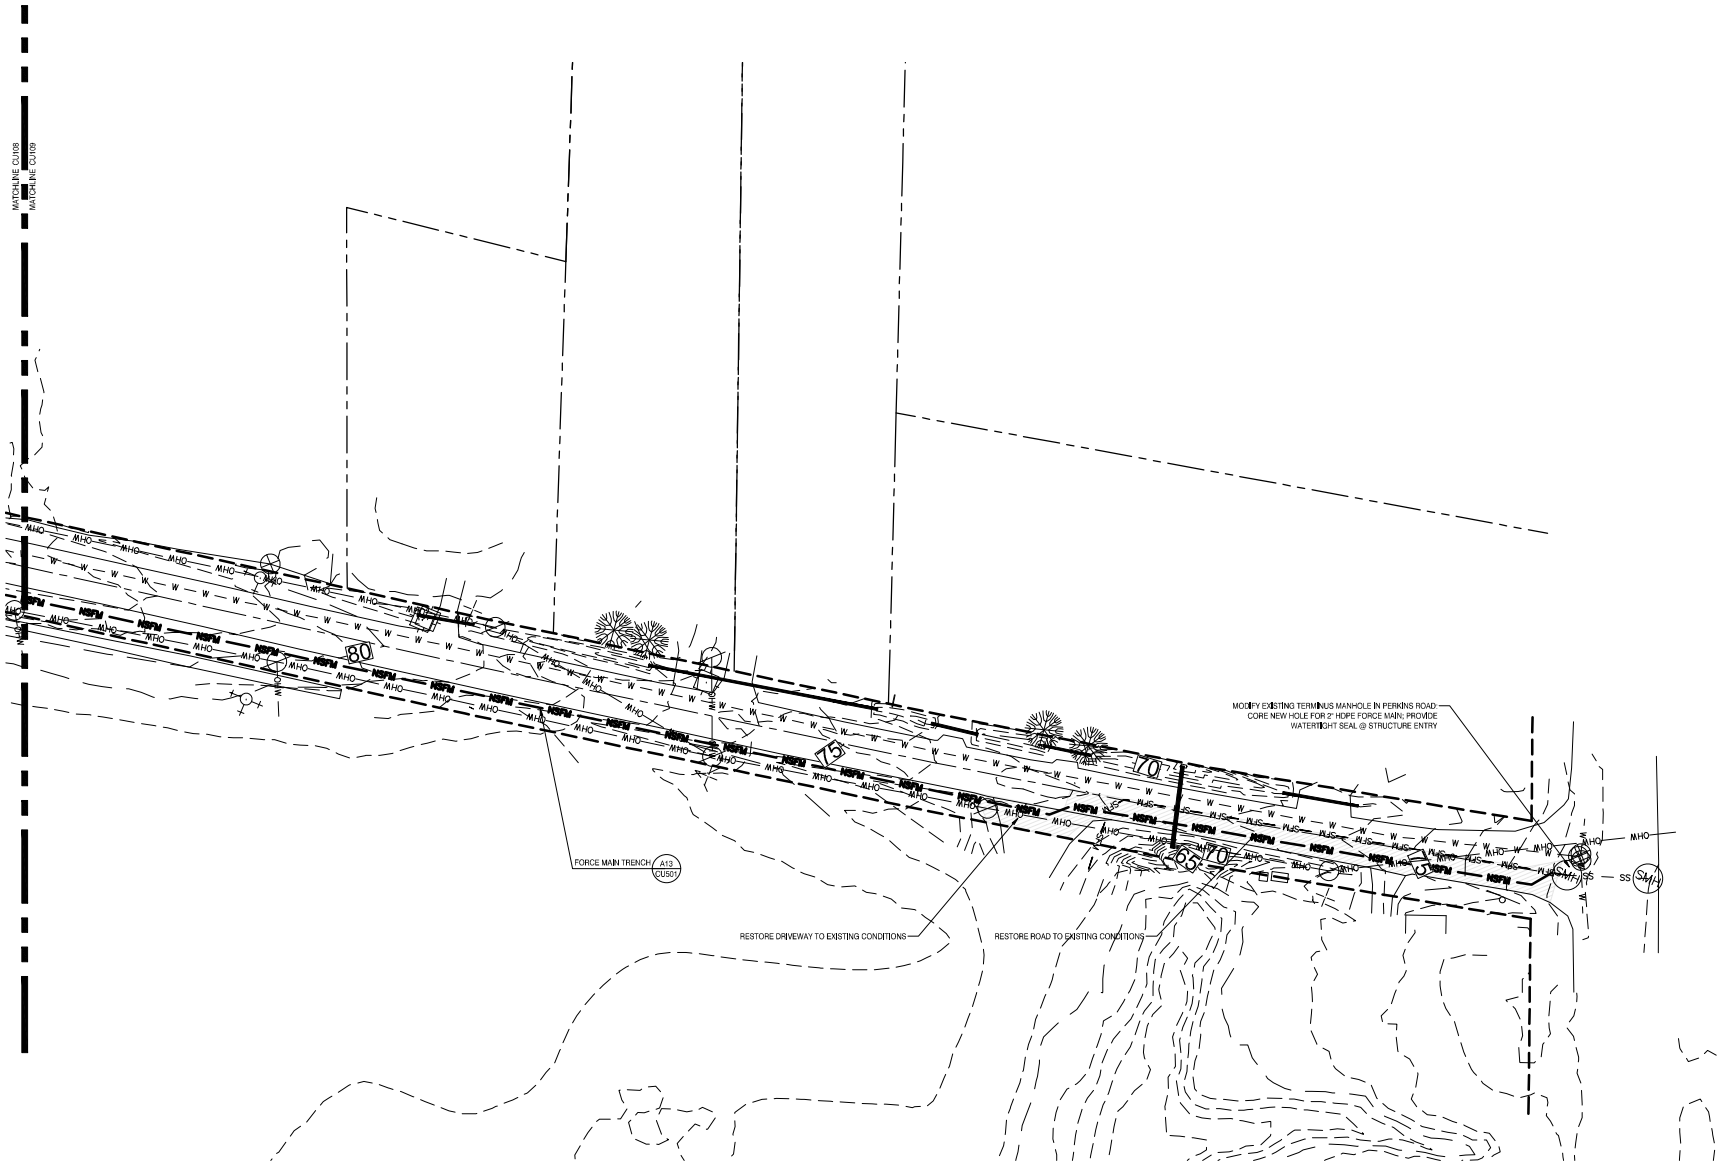

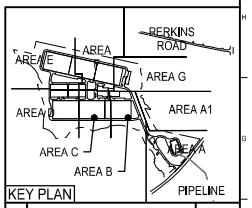

KEY PLAN

REV	DESCRIPTION	DATE
0	ISSUED FOR PERMIT	5-14-19

ISSUED FOR PERMIT
5-14-19
CURRENT ISSUE STATUS:

TRUE NORTH

TRUE NORTH:

STATE OF MAINE
ANDREW D. JOHNSTON
NO. 9994
5-14-19
LICENSED
PROFESSIONAL ENGINEER

SMRT Architects and Engineers
144 Fore Street/P.O. BOX 638
Portland, Maine 04104
1.877.700.7678
www.smrtinc.com
ARCHITECTURE | ENG NEERING | SUR EYING | INTERIORS | ENERGY
SMRT

RANSOM Consulting Engineers and Scientists
Ransom Consulting Engineers and Scientists
400 Commercial Street, Suite 400
Portland, Maine 04101

NORDIC AQUAFARMS
285 NORTHPORT AVENUE

BELFAST, MAINE

SANITARY SEWER CONNECTION
PLAN - PERKINS ROAD

SHEET TITLE:

0 15' 30' 60' 90'
SCALE: 1" = 30'

PROJECT MANAGER:	ADB	PROJECT NO:	18076
A/E OF RECORD:			
JOB CAPTAIN:	SP	SHEET No.	CU109
DRAWN BY:	WSM		
SMRT FILE:	CU109-18076		

NOT FOR CONSTRUCTION