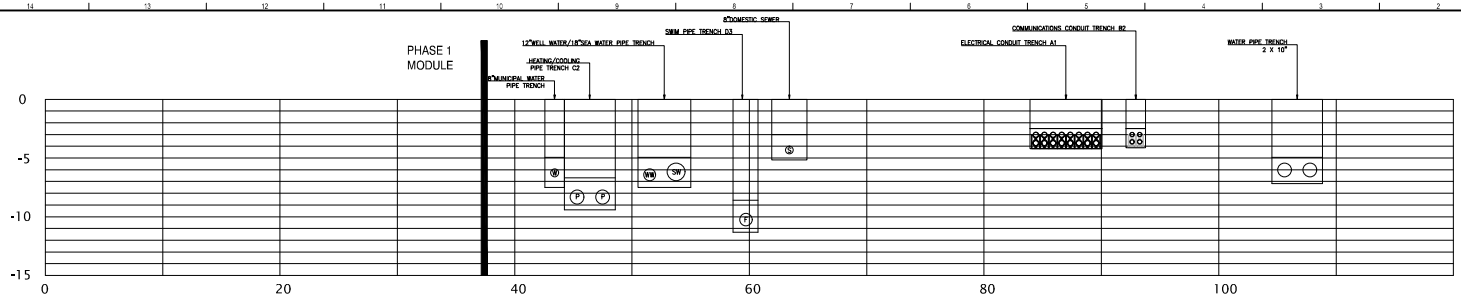

SECTION 1

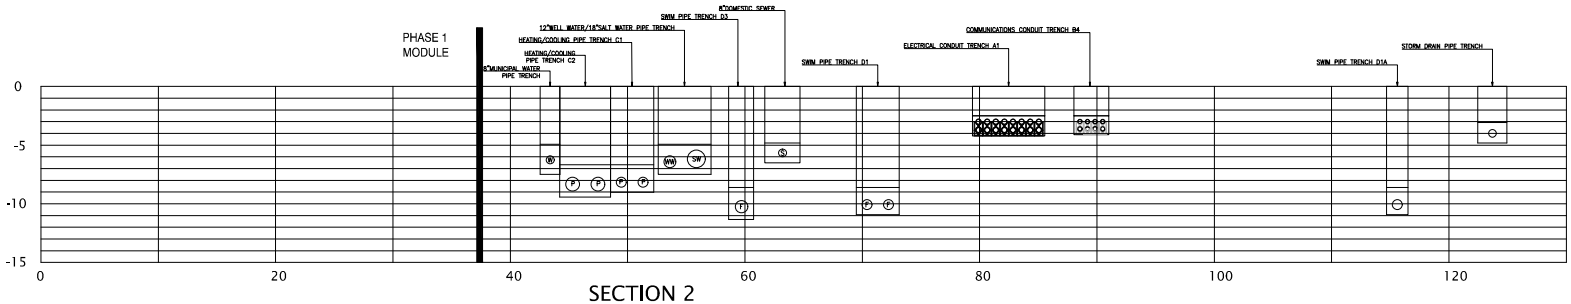

SECTION 2

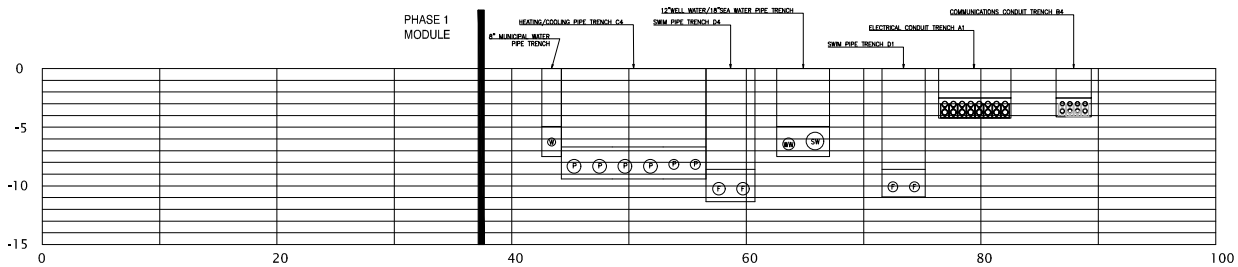

SECTION 3

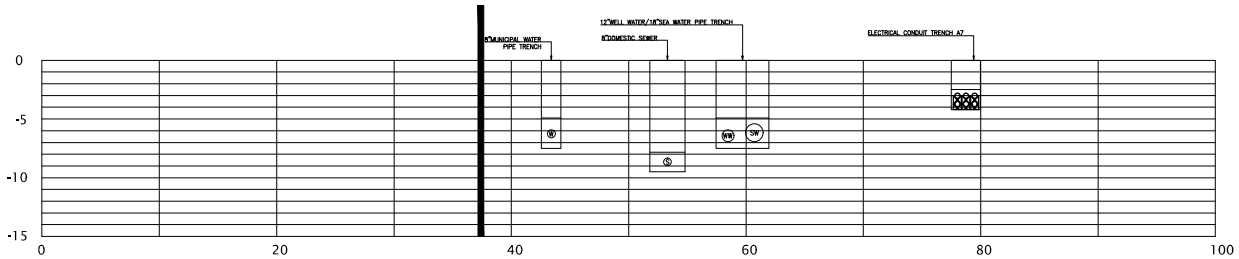

SECTION 4

UNDERGROUND UTILITY SECTIONS (A1)

NOT TO SCALE

REV	DESCRIPTION	DATE
0	ISSUED FOR PERMIT	5-14-19

ISSUED FOR PERMIT
5-14-19

CURRENT ISSUE STATUS:

TRUE NORTH:

STATE OF MAINE
ANDREW D. JOHNSTON
NO. 9994
5-14-19
LICENSED
PROFESSIONAL ENGINEER

SMRT Architects and Engineers
144 Fore Street/P.O. BOX 638
Portland, Maine 04104
1.877.700.7678
www.smrtinc.com
ARCHITECTURE | ENGINEERING | PLANNING | INTERIORS | ENERGY
SMRT

RANSOM Consulting Engineers and Scientists
Ransom Consulting Engineers and Scientists
400 Commercial Street, Suite 400
Portland, Maine 04101

NORDIC AQUAFARMS
285 NORTHPORT AVENUE

BELFAST, MAINE

UTILITY SECTIONS

SHEET TITLE:

0 1/2" 1" 2" 3"

SCALE: AS SHOWN

PROJECT MANAGER:	ADB	PROJECT NO:	18076
A/E OF RECORD:	ADJ		
JOB CAPTAIN:	SP	CU301	
DRAWN BY:	WSM		
SMRT FILE:	CU301-18076	SHEET No.	

© COPYRIGHT 2019 SMRT

NOT FOR CONSTRUCTION

24x36