


SECTION 9

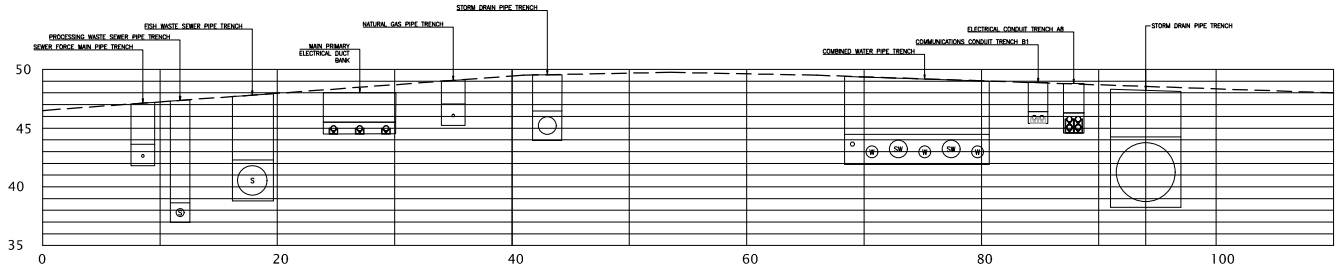


SECTION 10




SECTION 11

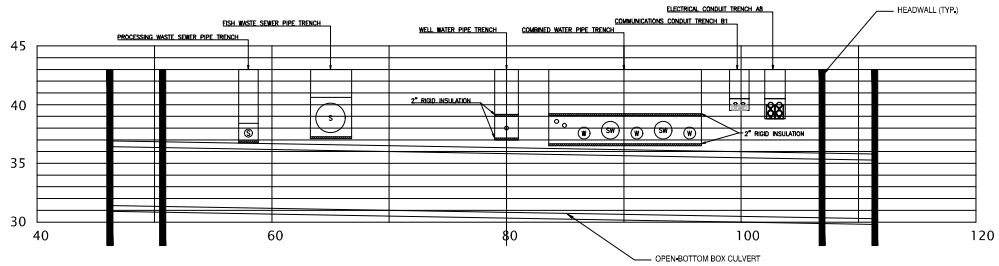


SECTION 12

UNDERGROUND UTILITY SECTIONS (A1)
NOT TO SCALE
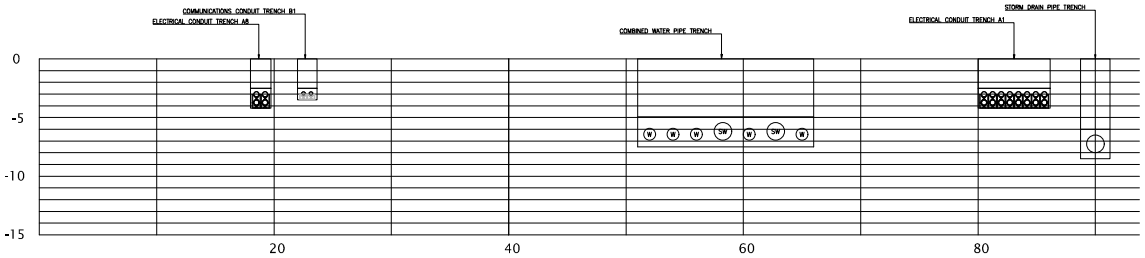
| REV | DESCRIPTION | DATE |
|---|---|---|
| 0 | ISSUED FOR PERMIT | 5-14-19 |

ISSUED FOR PERMIT
5-14-19
CURRENT ISSUE STATUS:

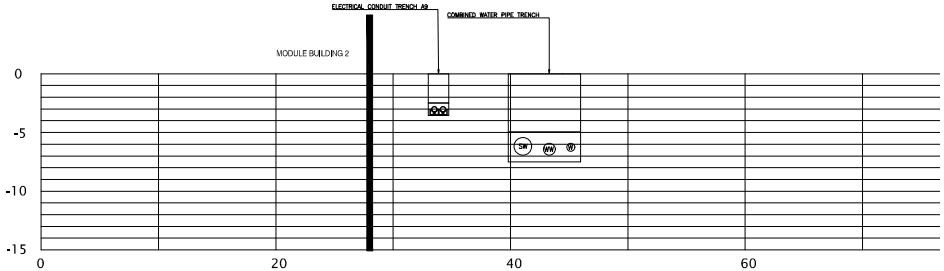TRUE NORTH:

STATE OF MAINE
ANDREW D. JOHNSTON
NO. 9994
5-14-19
LICENSED
PROFESSIONAL ENGINEER

SMRT Architects and Engineers
144 Fore Street/P.O. BOX 638
Portland, Maine 04104
1.877.700.7678
www.smrtinc.com
ARCHITECTURE | ENGINEERING | PLANNING | INTERIORS | ENERGY
SMRT

RANSOM Consulting Engineers and Scientists
Ransom Consulting Engineers and Scientists
400 Commercial Street, Suite 400
Portland, Maine 04101

NORDIC AQUAFARMS
285 NORTHPORT AVENUE

BELFAST, MAINE

UTILITY SECTIONS

SHEET TITLE:

0 1/2" 1" 2" 3"
SCALE: AS SHOWN

| | | | |
|---|---|---|---|
| PROJECT MANAGER: | ADB | PROJECT NO: | 18076 |
| A/E OF RECORD: | ADJ | | |
| JOB CAPTAIN: | SP | | |
| DRAWN BY: | WSM | | |
| SMRT FILE: | CU303-18076 | SHEET No. | CU303 |

NOT FOR CONSTRUCTION

24x36