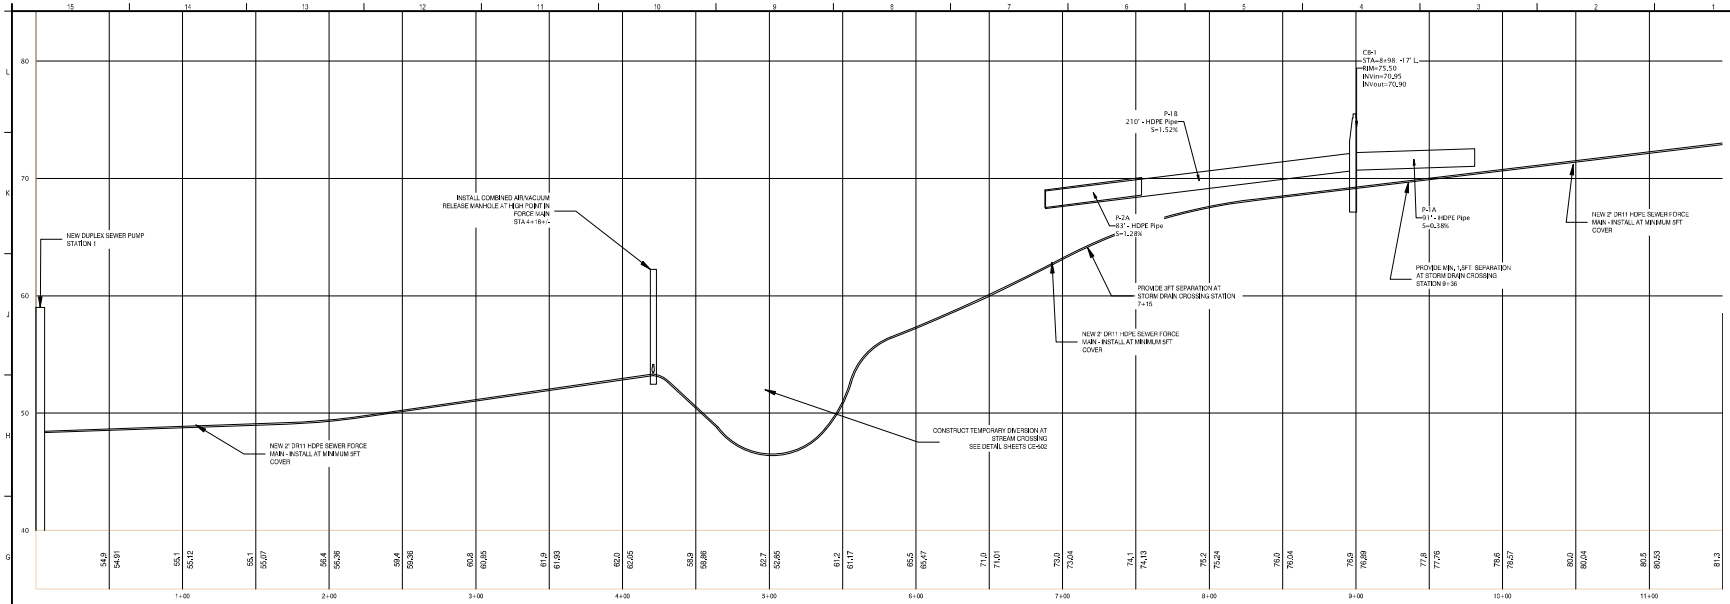

SEWER FORCE MAIN PROFILE

HORIZONTAL SCALE 1" = 40'
VERTICAL SCALE 1" = 5'

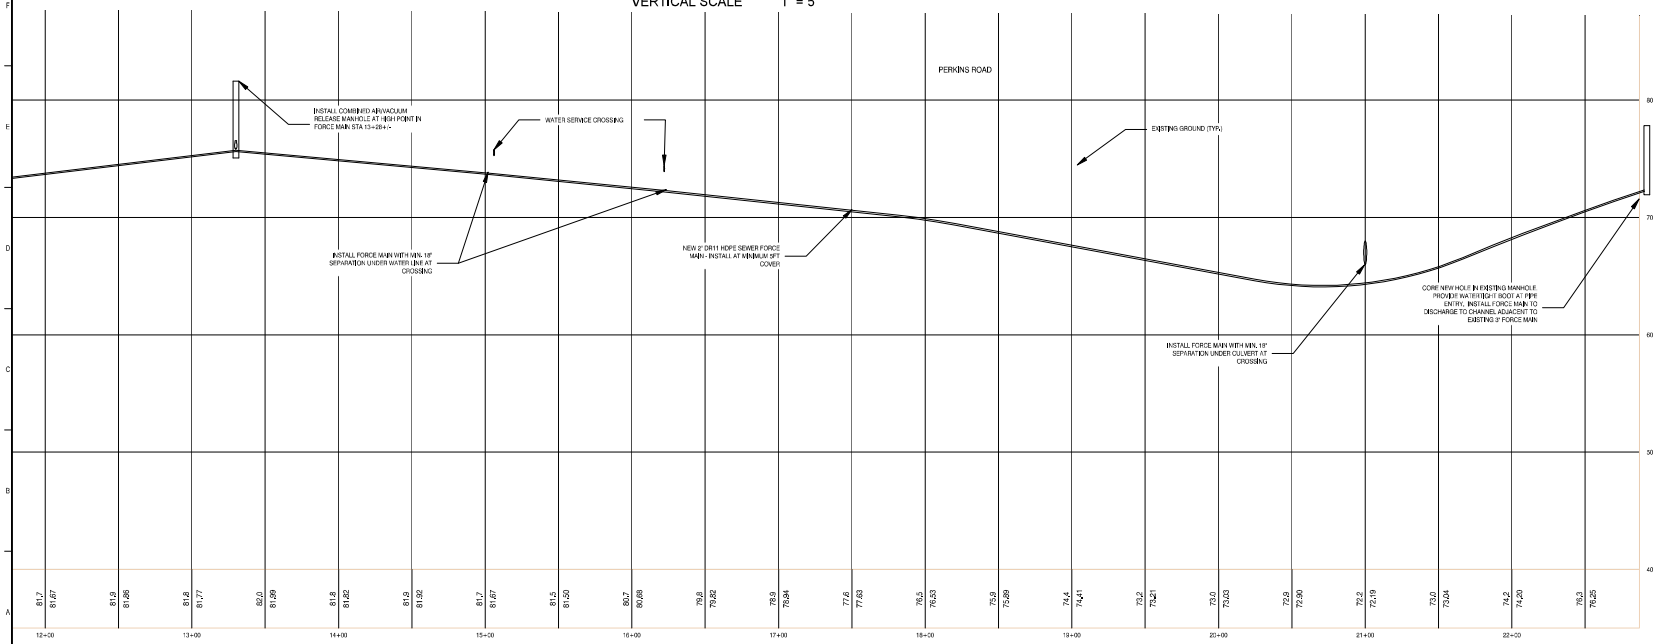

REV	DESCRIPTION	DATE
0	ISSUED FOR PERMIT	5-14-19

ISSUED FOR PERMIT
5-14-19
CURRENT ISSUE STATUS:

TRUE NORTH:

STATE OF MAINE ANDREW D. JOHNSTON NO. 9994 5-14-19 LICENSED PROFESSIONAL ENGINEER

SMRT Architects and Engineers
144 Fore StreetP.O. BOX 618
Portland, Maine 04104
1.877.700.7678
www.smrtinc.com
ARCHITECTURE | ENGINEERS | PLANNERS | INTERIORS | ENERGY
SMRT

RANSOM Consulting Engineers and Scientists
Ransom Consulting Engineers and Scientists
400 Commercial Street, Suite 400
Portland, Maine 04101

NORDIC AQUAFARMS
285 NORTHPORT AVENUE

BELFAST, MAINE

SEWER FORCE MAIN PROFILE

SHEET TITLE:

0 1/2" 1" 2" 3"
SCALE: AS SHOWN

PROJECT MANAGER:	ADB	PROJECT NO:	18076
A/E OF RECORD:	ADJ		
JOB CAPTAIN:	SP	CU304	
DRAWN BY:	ADJ		
SMRT FILE:	CU304-18076	SHEET No.	

© COPYRIGHT 2019 SMRT

NOT FOR CONSTRUCTION