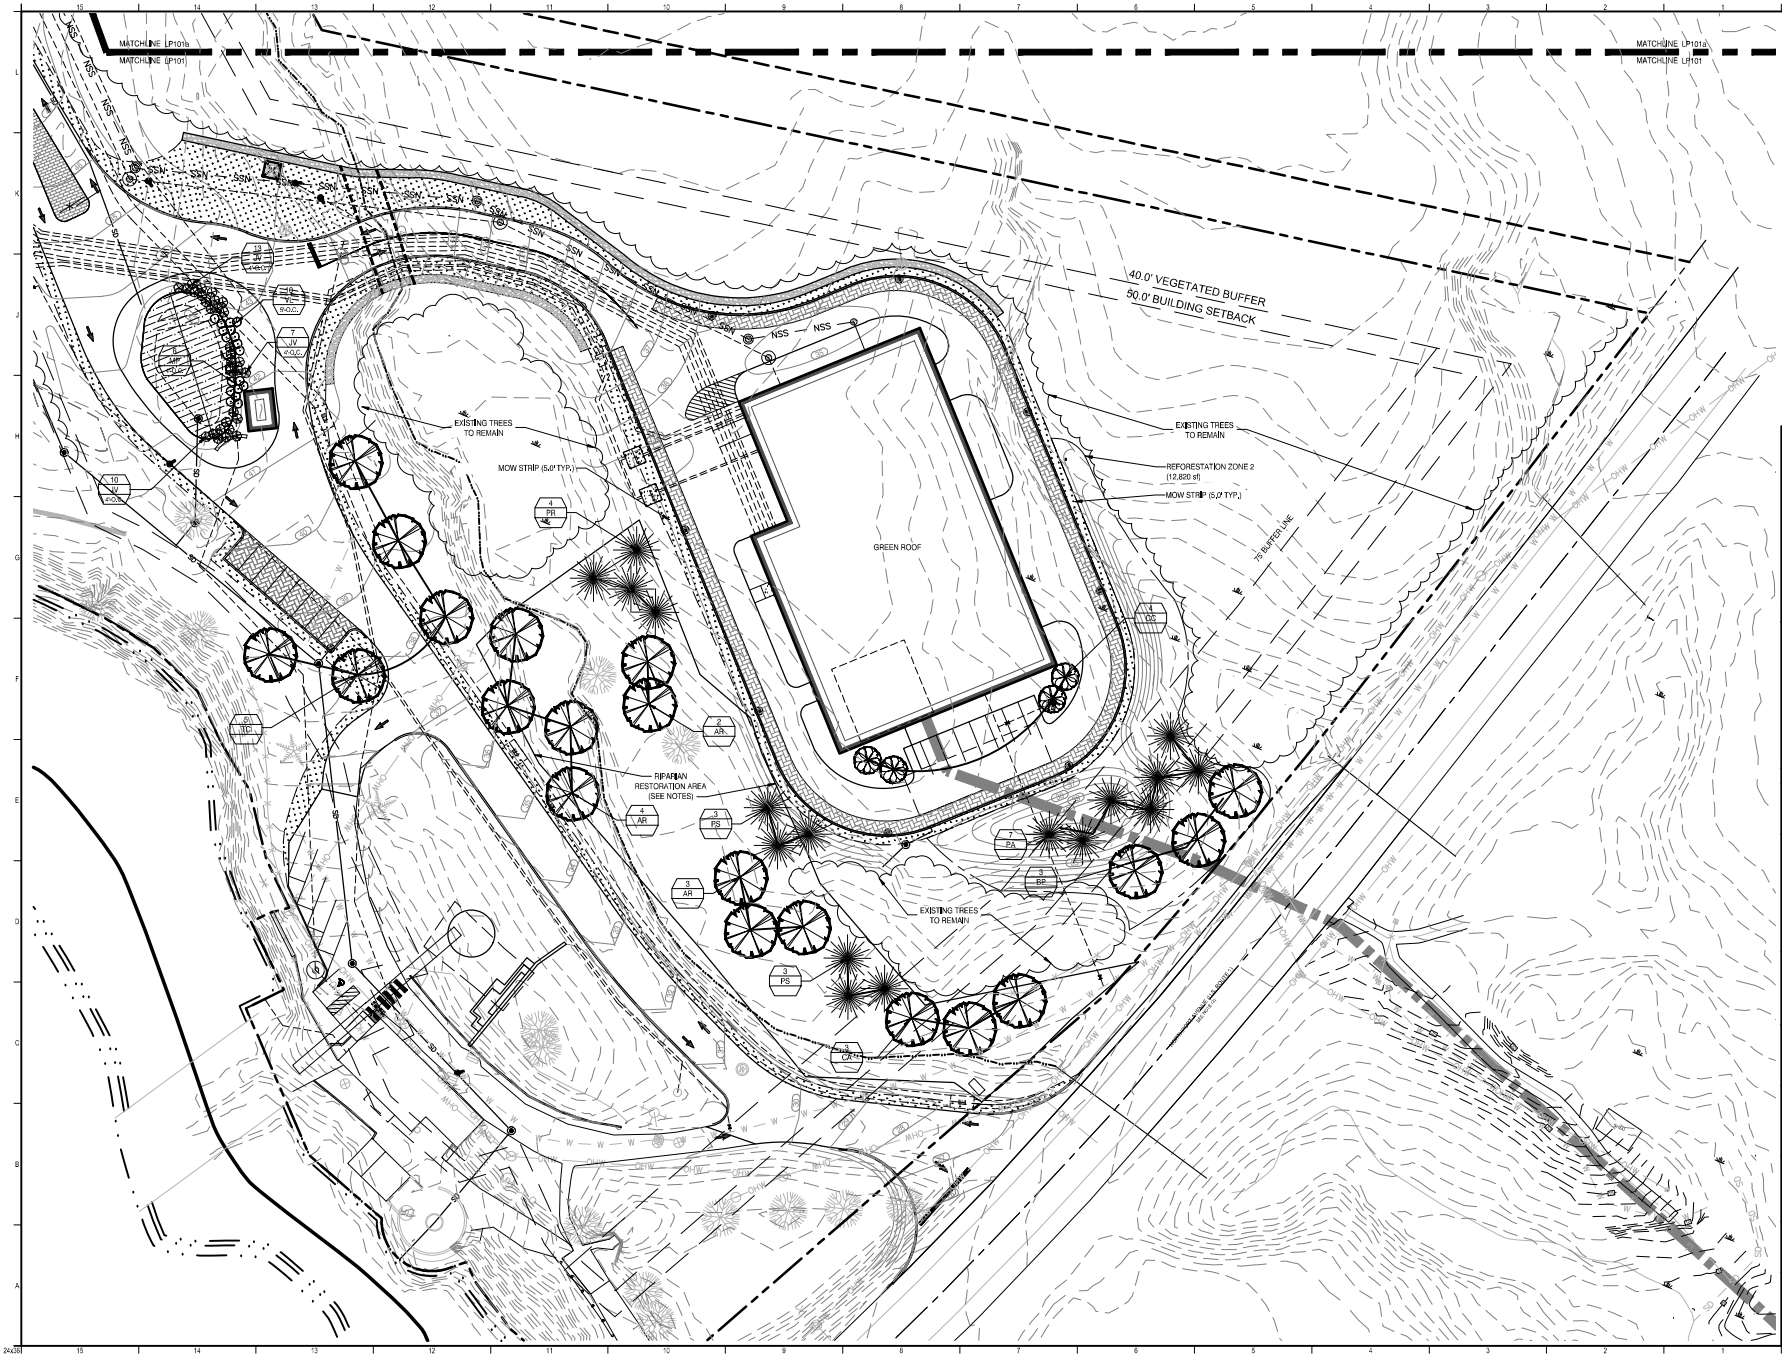

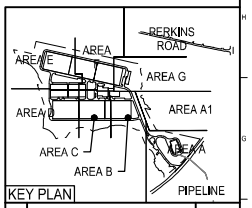

KEY PLAN

REV	DESCRIPTION	DATE
0	ISSUED FOR PERMIT	5-14-19

ISSUED FOR PERMIT
5-14-19
CURRENT ISSUE STATUS.

TRUE NORTH

LICENSED LANDSCAPE ARCHITECT
MARK G. JOHNSON
NO. 1957
STATE OF MAINE
5/14/19

SMRT Architects and Engineers
144 Fore Street/P.O. BOX 618
Portland, Maine 04104
1.877.700.7678
www.smrtinc.com
ARCHITECTURE | ENGINEERING | PLANNING | INTERIORS | ENERGY
SMRT

RANSOM Consulting Engineers and Scientists
Ransom Consulting Engineers and Scientists
400 Commercial Street, Suite 400
Portland, Maine 04101

NORDIC AQUAFARMS
285 NORTHPORT AVENUE

BELFAST, MAINE

PLANTING PLAN
AREA A

SHEET TITLE:

0 15' 30' 60' 90'
SCALE: 1" = 30'

PROJECT MANAGER:	ADB	PROJECT NO.	18076
A/E OF RECORD:			
JOB CAPTAIN:	SP	SHEET No.	LP101
DRAWN BY:	WSM		
SMRT FILE:	LP101-18076		

NOT FOR CONSTRUCTION